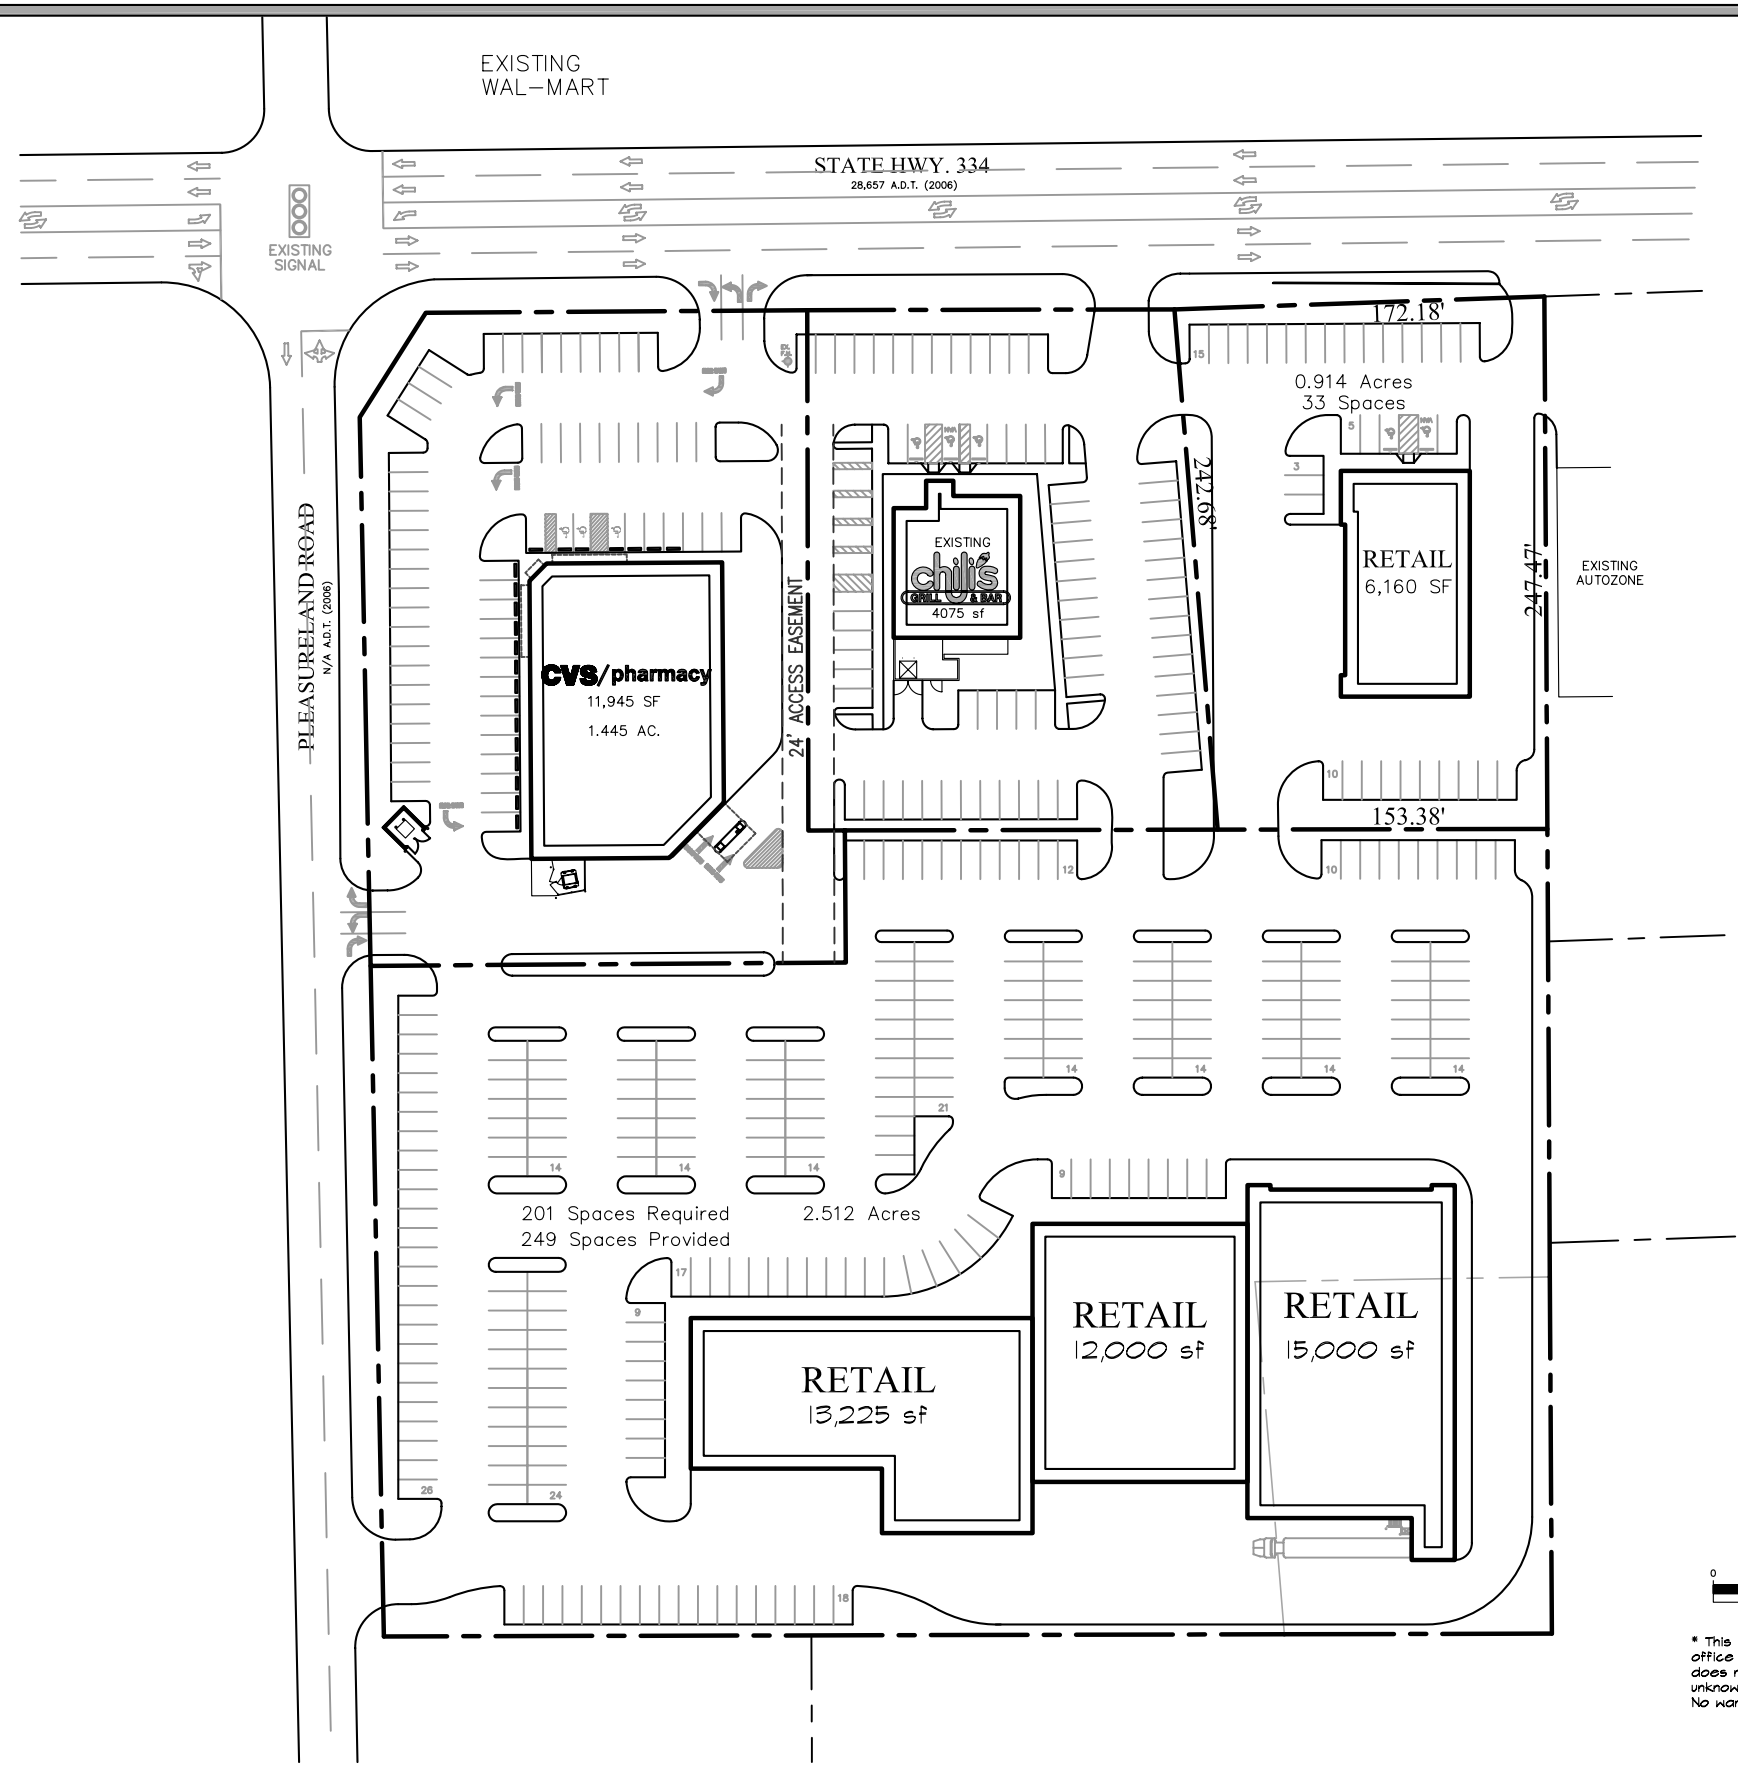

0 40 80 120 160 200 FEET

SCALE : 1" = 40'

* This site drawing was made with information researched in our office or provided to our office by some concerned parties, but does not include all boundary, roadway, utility or other site data of unknown nature or known site data not made available to our office. No warranties or guaranties are given or implied.

N W E S

037_site9.dwg

14.10.2003

ISSUE DATES: Sep 18, 2007

C E Design / Plan

THESE DOCUMENTS ARE FOR INTERIM REVIEW AND ARE NOT INTENDED FOR REGULATORY APPROVAL, BIDDING, PERMIT, OR CONSTRUCTION PURPOSES.

REVISIONS:

The RATLIFF Group, LLC
P.O. Box 949
Coppell, Texas 75019
214/707-2924
972/462-0020 fax
www.RatliffGroup.com

EMP
EMERGING MARKET PARTNERS
A 3 TO 1 ADVANTAGE
III-I Emerging Market Partners, LLC
5580 Peterson Lane
Suite 100
Dallas, Texas 75240
972.340.3300
972.340.3399 fax
www.3to1emp.com

US Highway 334 at
Pleasureland Road
Gun Barrel City, Texas

GUN BARREL CITY
MARKET PLACE

CE DesignPlan
3308 Preston Road
Suite 350-240
Plano, Texas 75093
tel: 214.632.9176
fax: 972.767.3129
www.CEDesignPlan.com

PROJECT NO.	DRAWN BY:
2007_037	CR / EM
DATE: 09.05.2007	
SCALE:	

TITLE: Conceptual Site Plan

SHEET: SP-9